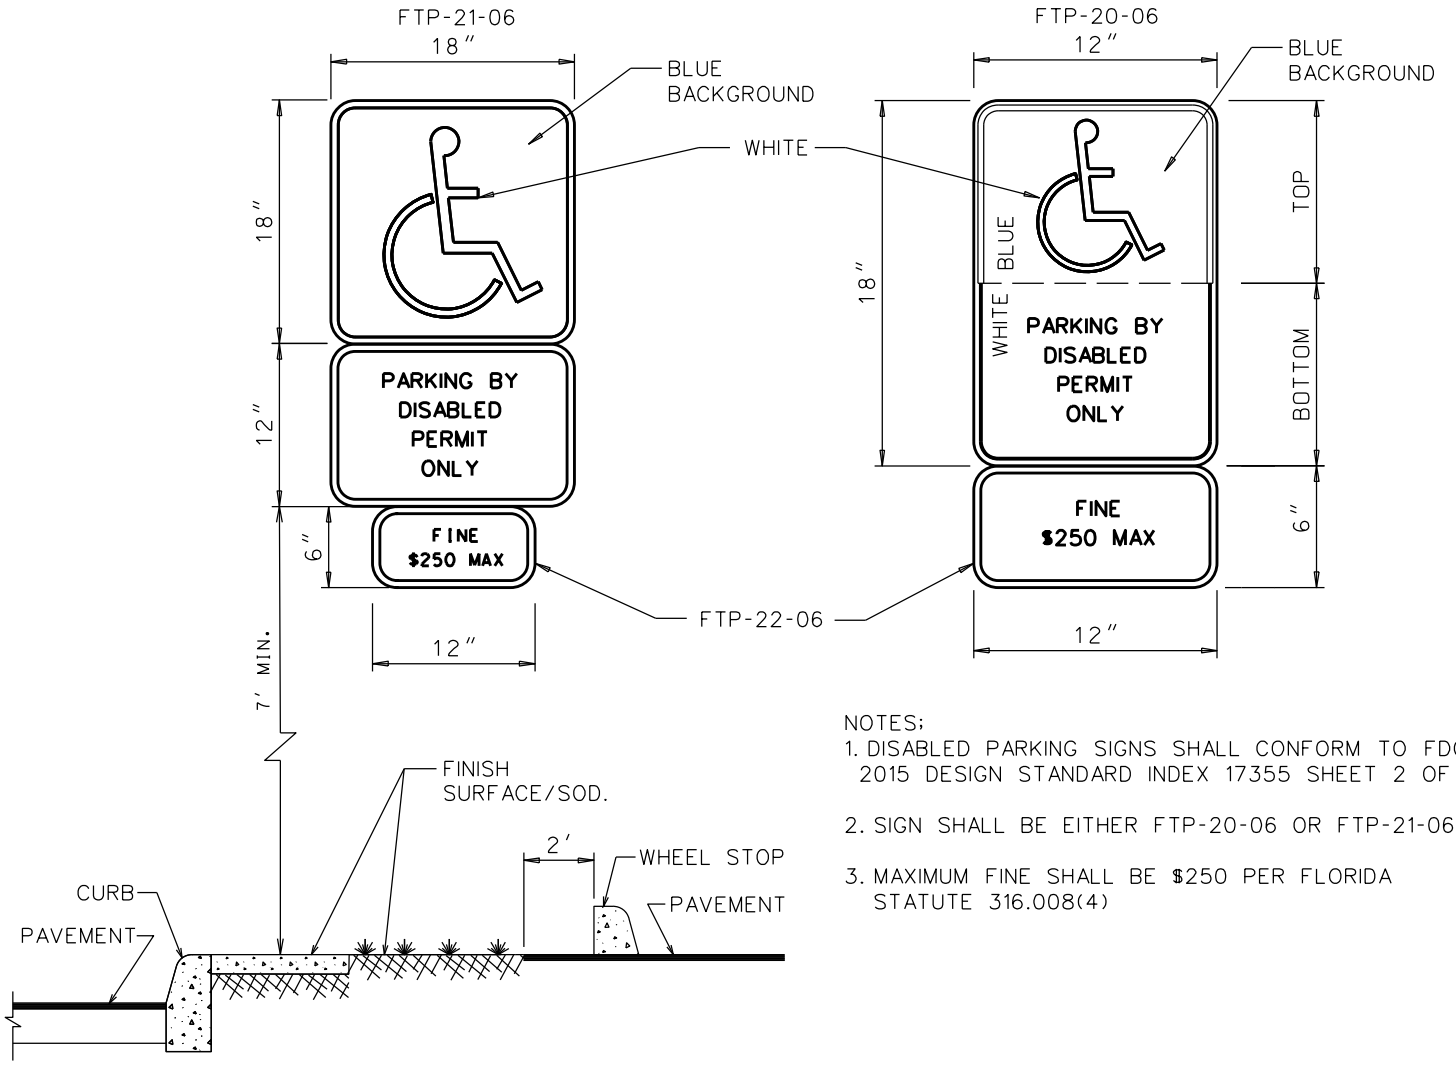


NOTES;

1. DISABLED PARKING SIGNS SHALL CONFORM TO FDOT 2015 DESIGN STANDARD INDEX 17355 SHEET 2 OF 11.
2. SIGN SHALL BE EITHER FTP-20-06 OR FTP-21-06.
3. MAXIMUM FINE SHALL BE $250 PER FLORIDA STATUTE 316.008(4)

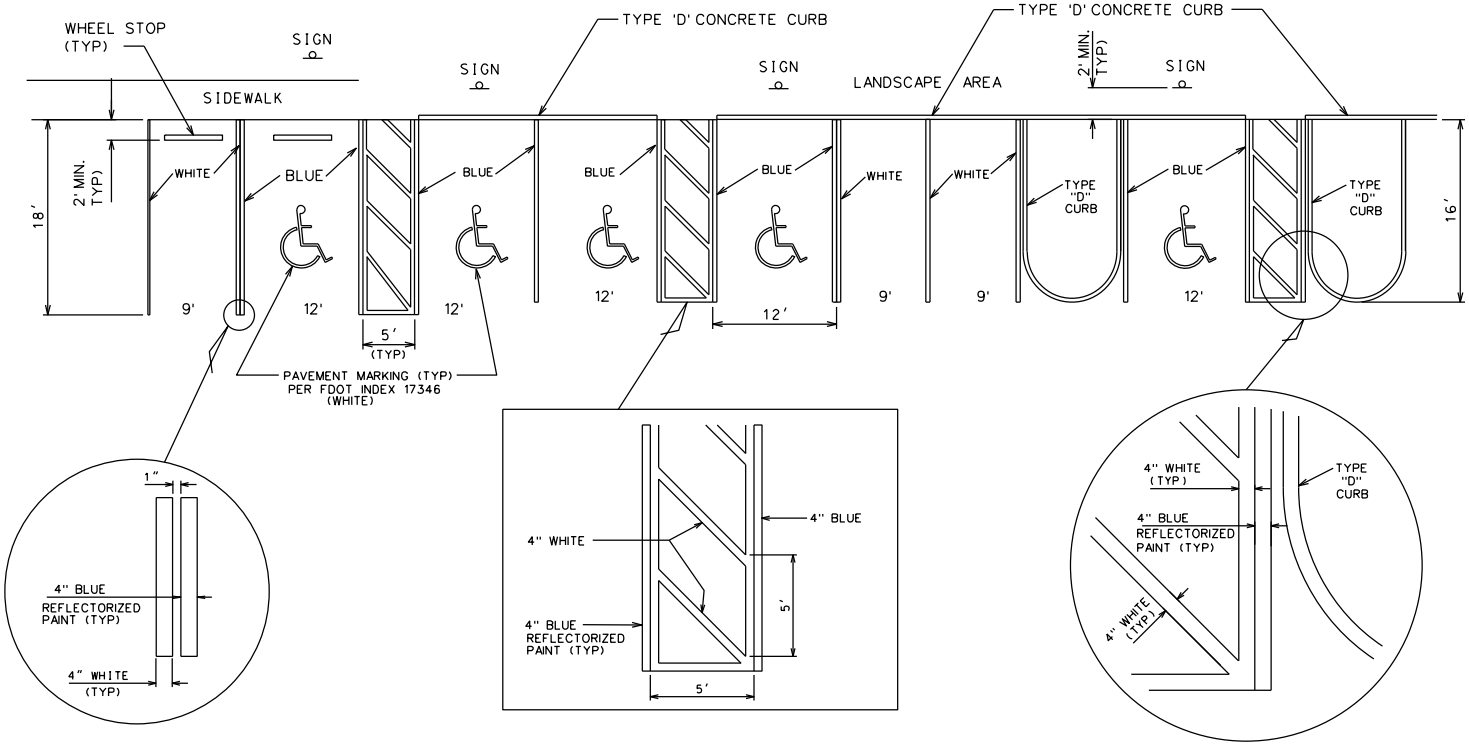


| | | |
|---|---|---|
| CITY OF PLANTATION<br>ENGINEERING STANDARDS<br>PLANTATION, FLORIDA | SCALE:<br>N.T.S.<br>REVISED:<br>12-17-14 | DISABLED MARKINGS<br>& PARKING DETAILS |