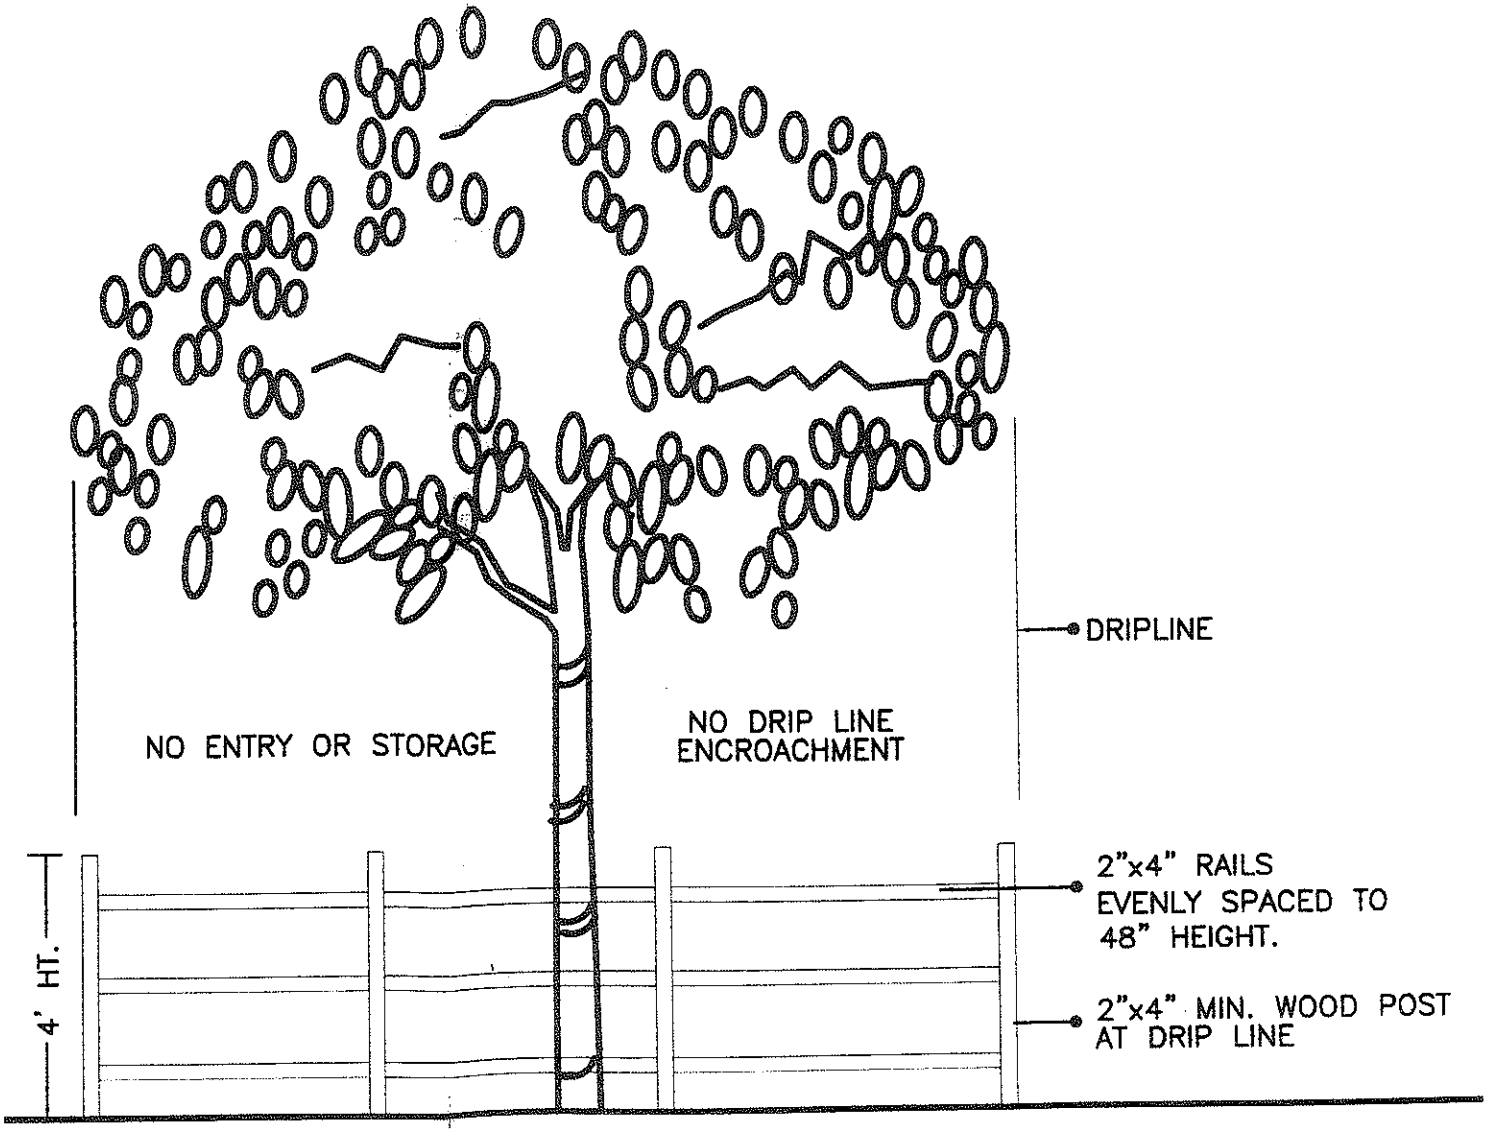

TREE PRESERVATION BARRICADE FENCING DETAIL